



T08N-R01E-27_0000_MCS

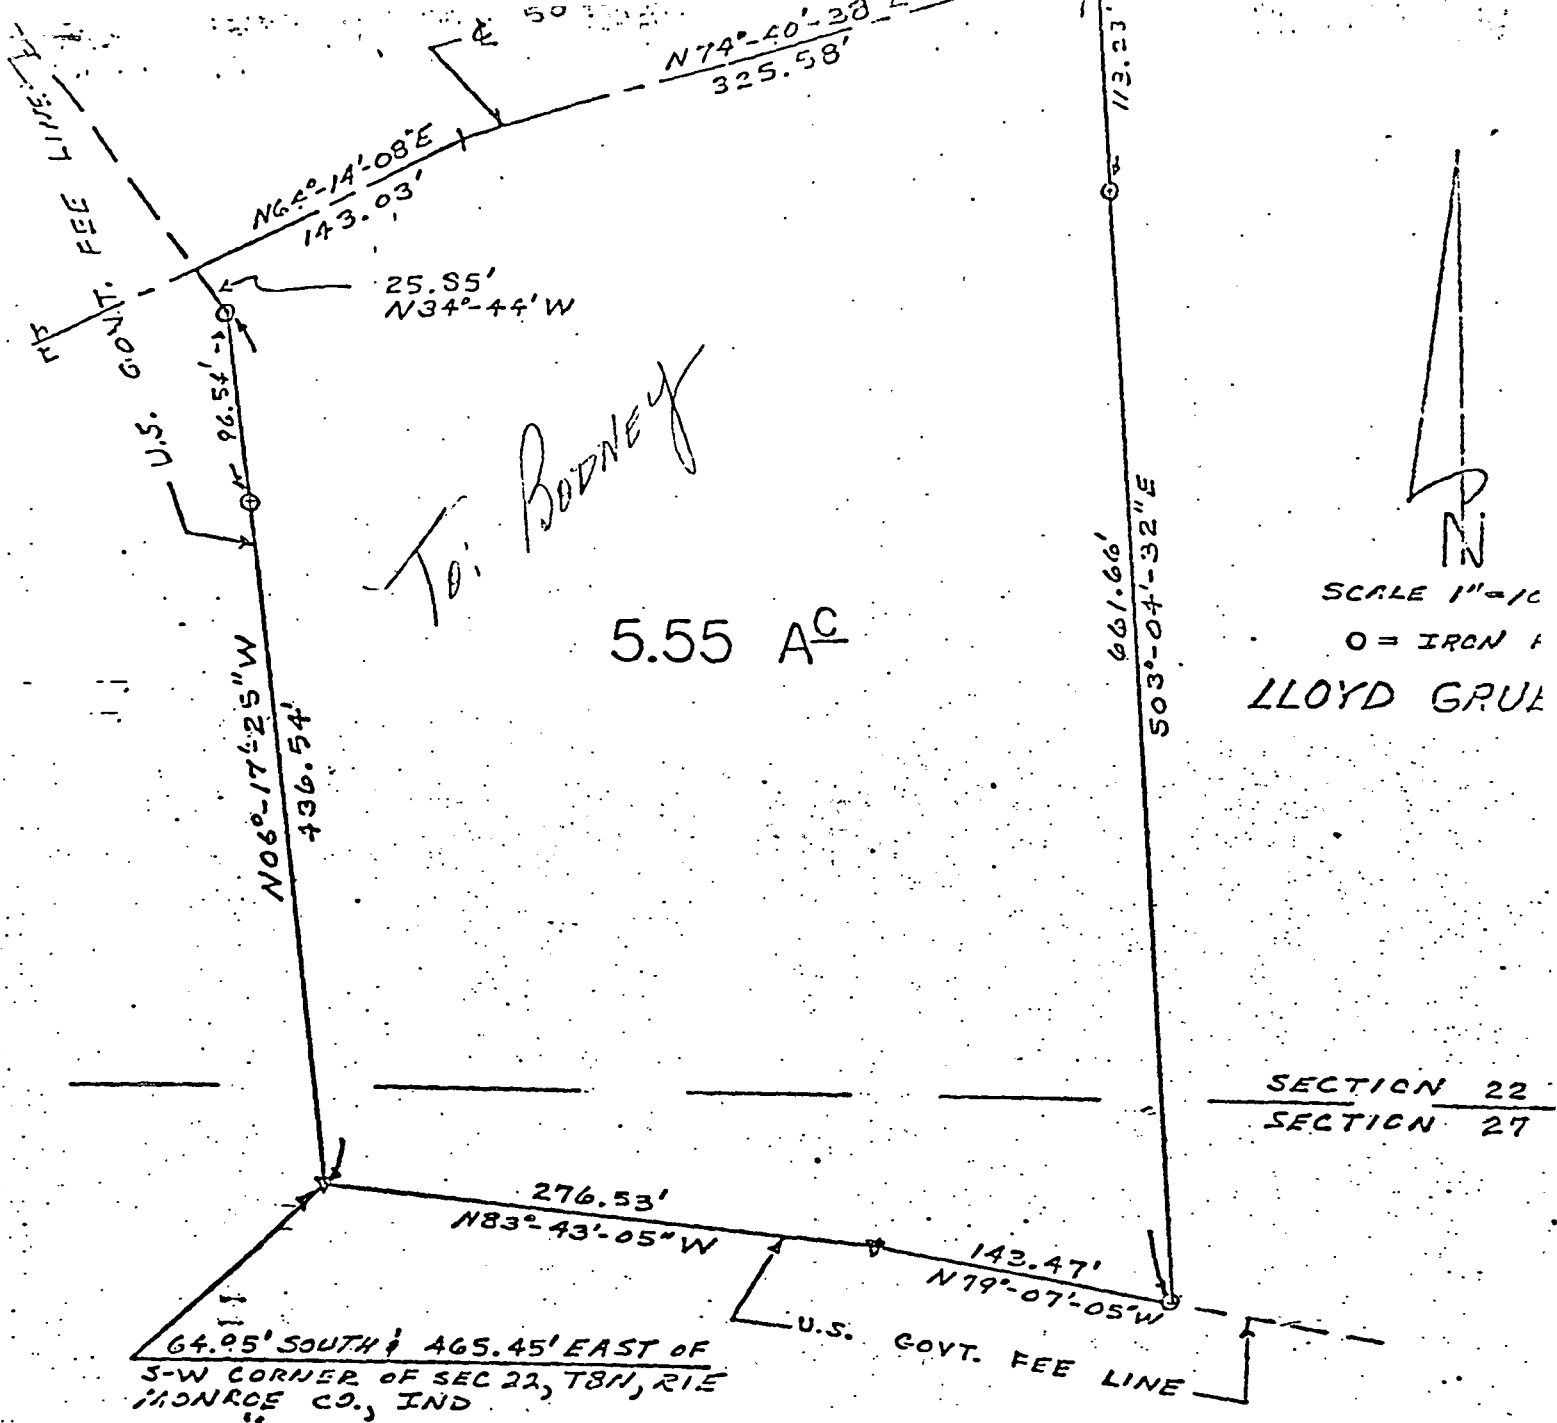


State of Indiana
County of Monroe SS:

I, Lee Utt, hereby certify that I am a Land Surveyor licensed in compliance with the laws of the State of Indiana; that the above plat and attached description correctly represents a survey completed by me on September 2, 1977; that all monuments shown thereon actually exist; and that their location and type are, to the best of my knowledge, accurately shown.

Lee Utt
Lee Utt, R. L. S. # S0089, Indiana

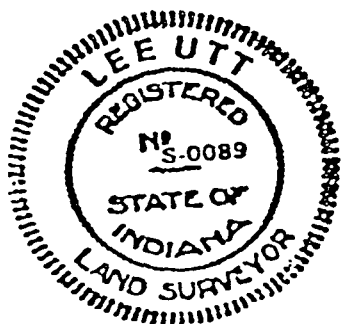

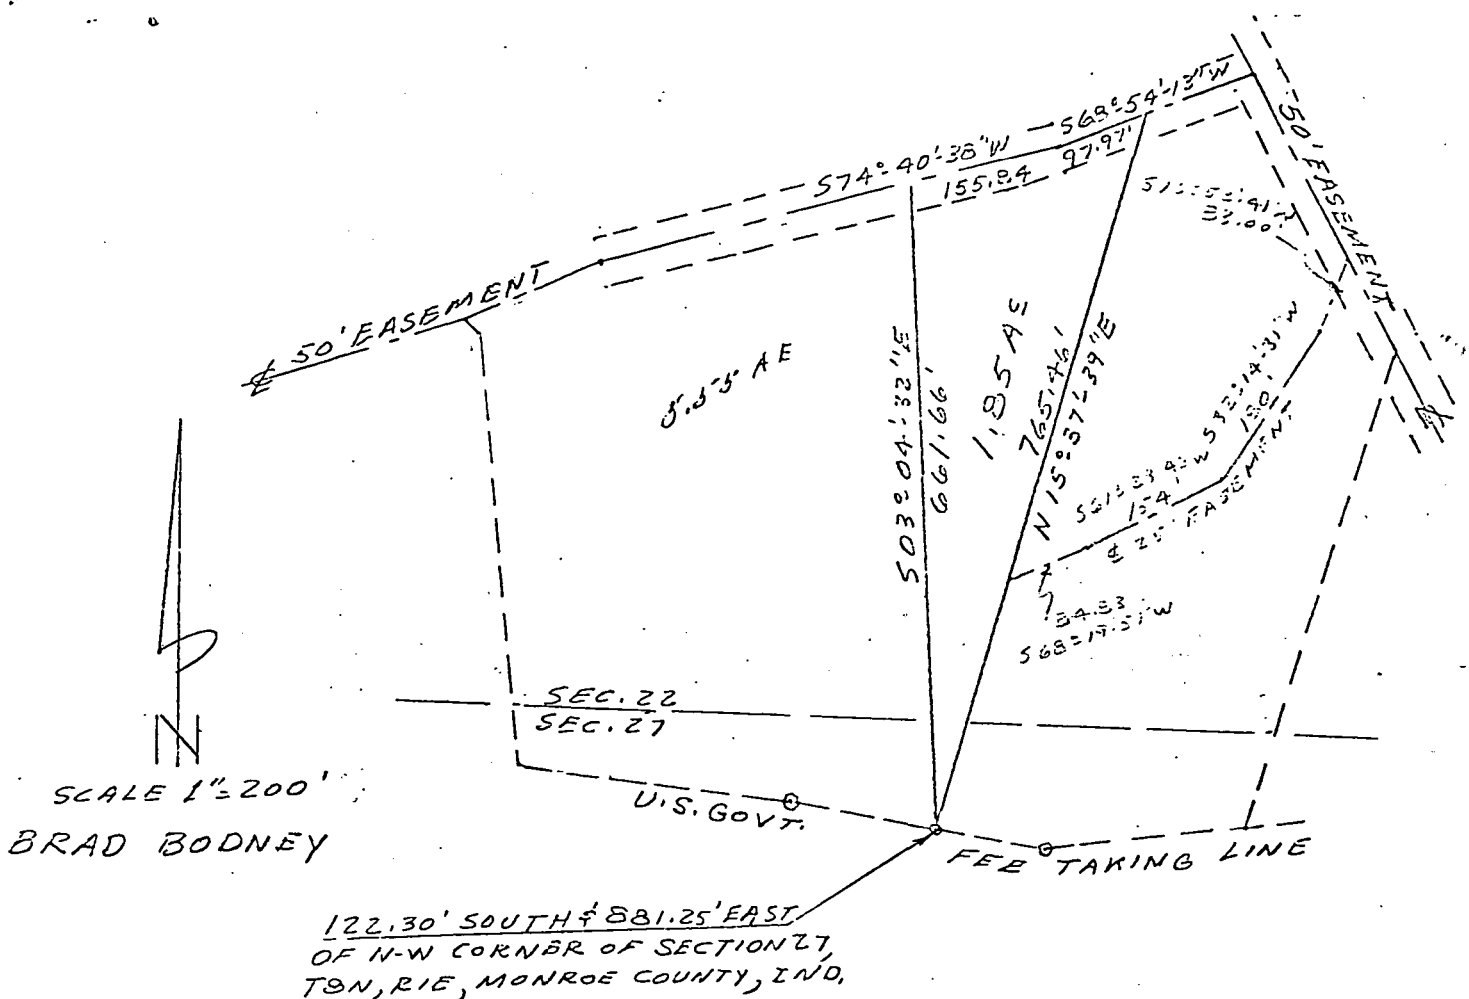

State of Indiana SS:
County of Monroe

I, Lee Utt, hereby certify that I am a Land Surveyor licensed in compliance with the laws of the State of Indiana; that the above plat and the following description correctly represents a survey completed by me on June 20th, 1978; that all monuments shown thereon actually exist; and that their location and type are, to the best of my knowledge accurately shown.

Lee Utt
Lee Utt, R.L.S. #S0089, Indiana

A part of the Northwest quarter of Section 27 and a part of the Southwest quarter of Section 22, all in Township 8 North, Range 1 East, Monroe County, Indiana, bounded and described as follows:

Beginning at a point on the U.S. Government Fee Taking Line, said point of beginning being 122.30 feet South and 881.25 feet East of the Northwest corner of said Northwest quarter of Section 27; thence from said point of beginning and leaving said fee taking line and running North 15°-37'-39" East for 765.46 feet; thence South 68°-54'-13" West for 97.97 feet; thence South 74°-40'-38" West for 155.84 feet; thence South 03°-04'-32" East for 661.66 feet and to the point of beginning. Containing 1.85 acres, more or less.

Subject to a non-exclusive easement, Twenty-five (25) feet in width along the entire northerly line of the above described tract.

FILED
APR 29 1980

John W. Davis
Auditor Monroe County, Indiana

LEE UTT

REGISTERED LAND SURVEYOR NO. 80089, INDIANA
OFFICE PHONE 332-6366 HOME PHONE 823-3961
1804 SOUTH HENDERSON
BLOOMINGTON, INDIANA 47401

September 2, 1977

Legal description:

Lloyd Grubb


A part of the Southwest quarter of Section 22 and a part of the Northwest quarter of Section 27, all in Township 8 North, Range 1 East, Monroe County, Indiana, bounded and described as follows:


Beginning at a point on the U. S. Government Fee taking line, said point of beginning being 64.95 feet South and 465.45 feet East of the Southwest corner of said Section 22; thence from said point of beginning and with said Fee taking line and running North 06°-17'-25" West for 436.54 feet; thence North 34°-44' West for 25.85 feet and to the centerline of a 50 foot easement; thence leaving said Fee taking line and with the centerline of said easement and running North 64°-14'-08" East for 143.03 feet; thence North 74°-40'-38" East for 325.58 feet; thence leaving the centerline of said 50 foot easement and running South 03°-04'-32" East for 661.66 feet and to a point in the above referred to U. S. Government Fee taking line; thence with said Fee taking line and running North 79°-07'-05" West for 143.47 feet; thence North 83°-43'-05" West for 276.53 feet and to the point of beginning. Containing 5.55 acres, more or less.

Subject to an easement, Twenty-five (25) feet in width, along the entire North line of the above described tract.


Also, The right to use, a non-exclusive easement, Fifty (50) feet in width, the centerline of said Fifty (50) foot easement being described as follows:

Beginning at a point in the centerline of a public road, said point of beginning being 81.29 feet North and 462.40 feet West of the Southeast corner of Section 21, Township 8 North, Range 1 East; thence from said point of beginning and running North 09°-46' East for 313.42 feet; thence North 24°-42'-30" East for 216.30 feet; thence South 80°-06'-30" East for 182.15 feet; thence South 34°-47'-17" East for 469.17 feet; thence North 69°-08'-18" East for 62.35 feet; thence North 40°-12'-18" East for 205.48 feet; thence North 64°-14'-08" East for 92.67 feet and to the Northwest corner of the above described tract.

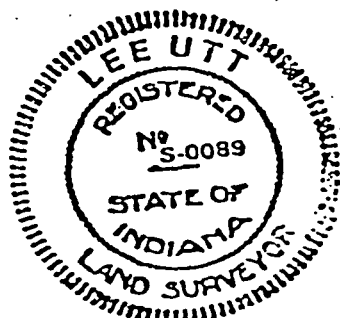

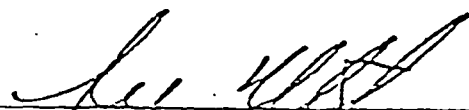

Lee Utt, R. L. S. # S0089, Indiana

See old survey
11/1/01

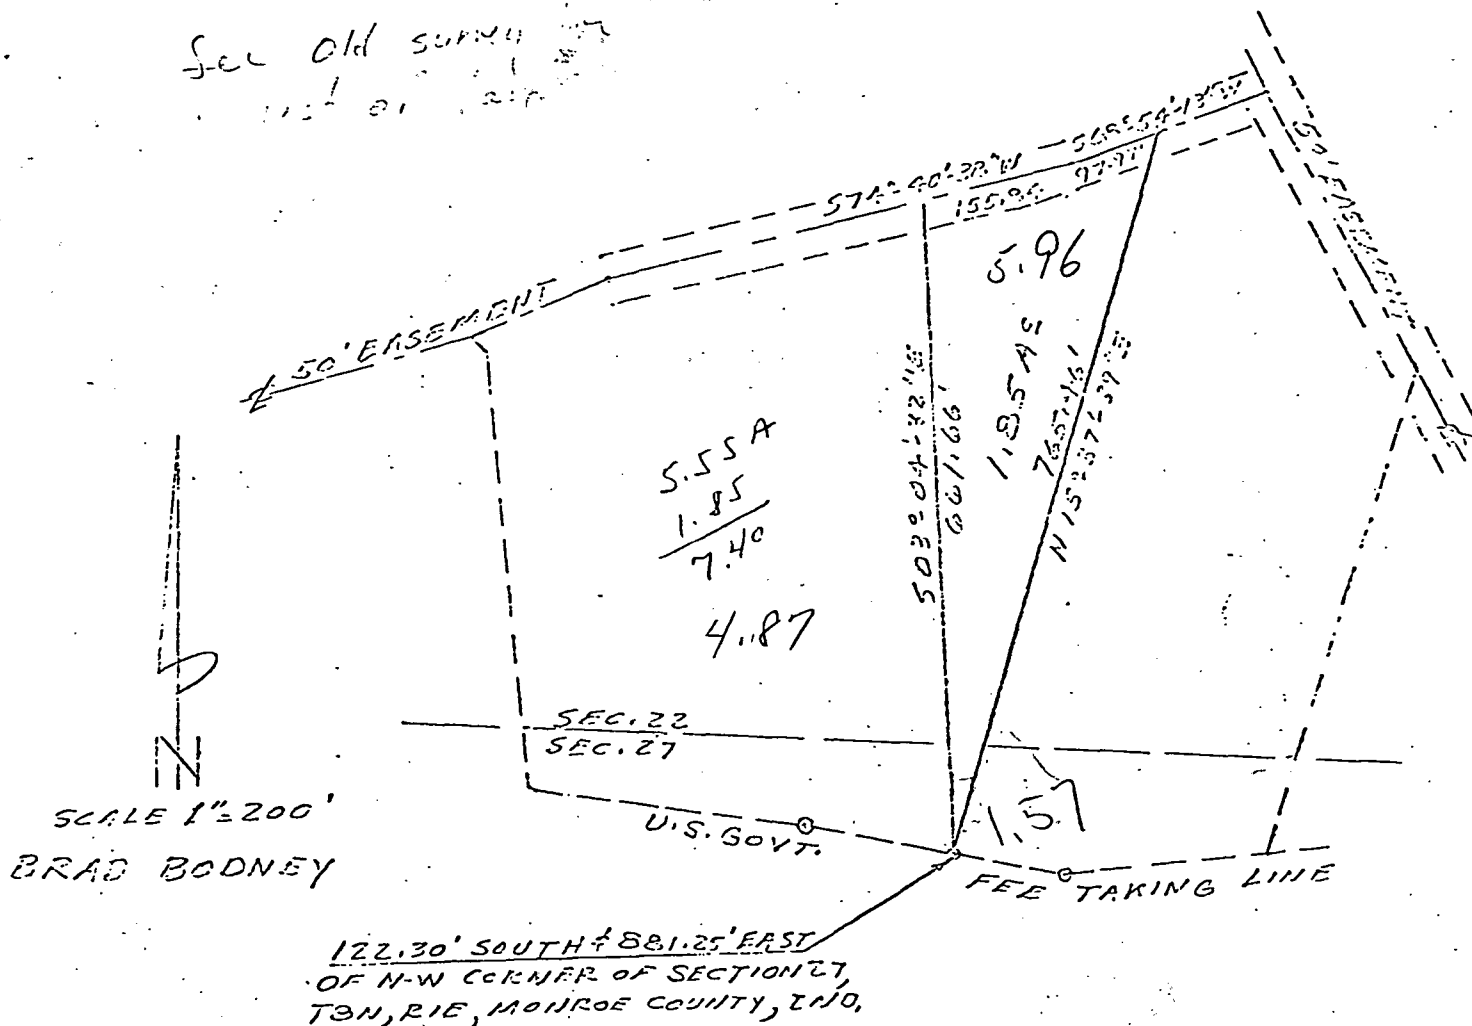

State of Indiana SS:
County of Monroe

I, Lee Utt, hereby certify that I am a Land Surveyor licensed in compliance with the laws of the State of Indiana; that the above plat and the following description correctly represents a survey completed by me on June 20th, 1978; that all monuments shown thereon actually exist; and that their location and type are, to the best of my knowledge accurately shown.

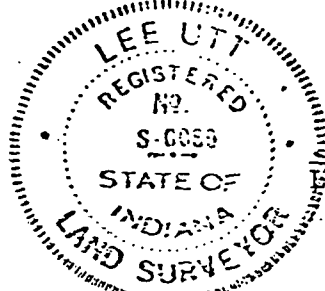

Lee Utt
Lee Utt, R.L.S. #S0089, Indiana

A part of the Northwest quarter of Section 27 and a part of the Southwest quarter of Section 22, all in Township 8 North, Range 1 East, Monroe County, Indiana, bounded and described as follows:


Beginning at a point on the U.S. Government Fee Taking Line, said point of beginning being 122.30 feet South and 881.25 feet East of the Northwest corner of said Northwest quarter of Section 27; thence from said point of beginning and leaving said fee taking line and running North 15°-37'-39" East for 765.46 feet; thence South 68°-54'-13" West for 97.97 feet; thence South 74°-40'-38" West for 155.84 feet; thence South 03°-04'-32" East for 661.66 feet and to the point of beginning. Containing 1.85 acres, more or less.

Subject to a non-exclusive easement, Twenty-five (25) feet in width along the entire northerly line of the above described tract.

PART OF THE NE 1/4
SECTION 27, T8N,
R1E, MONROE COUNTY.



SCALE: 1" = 200

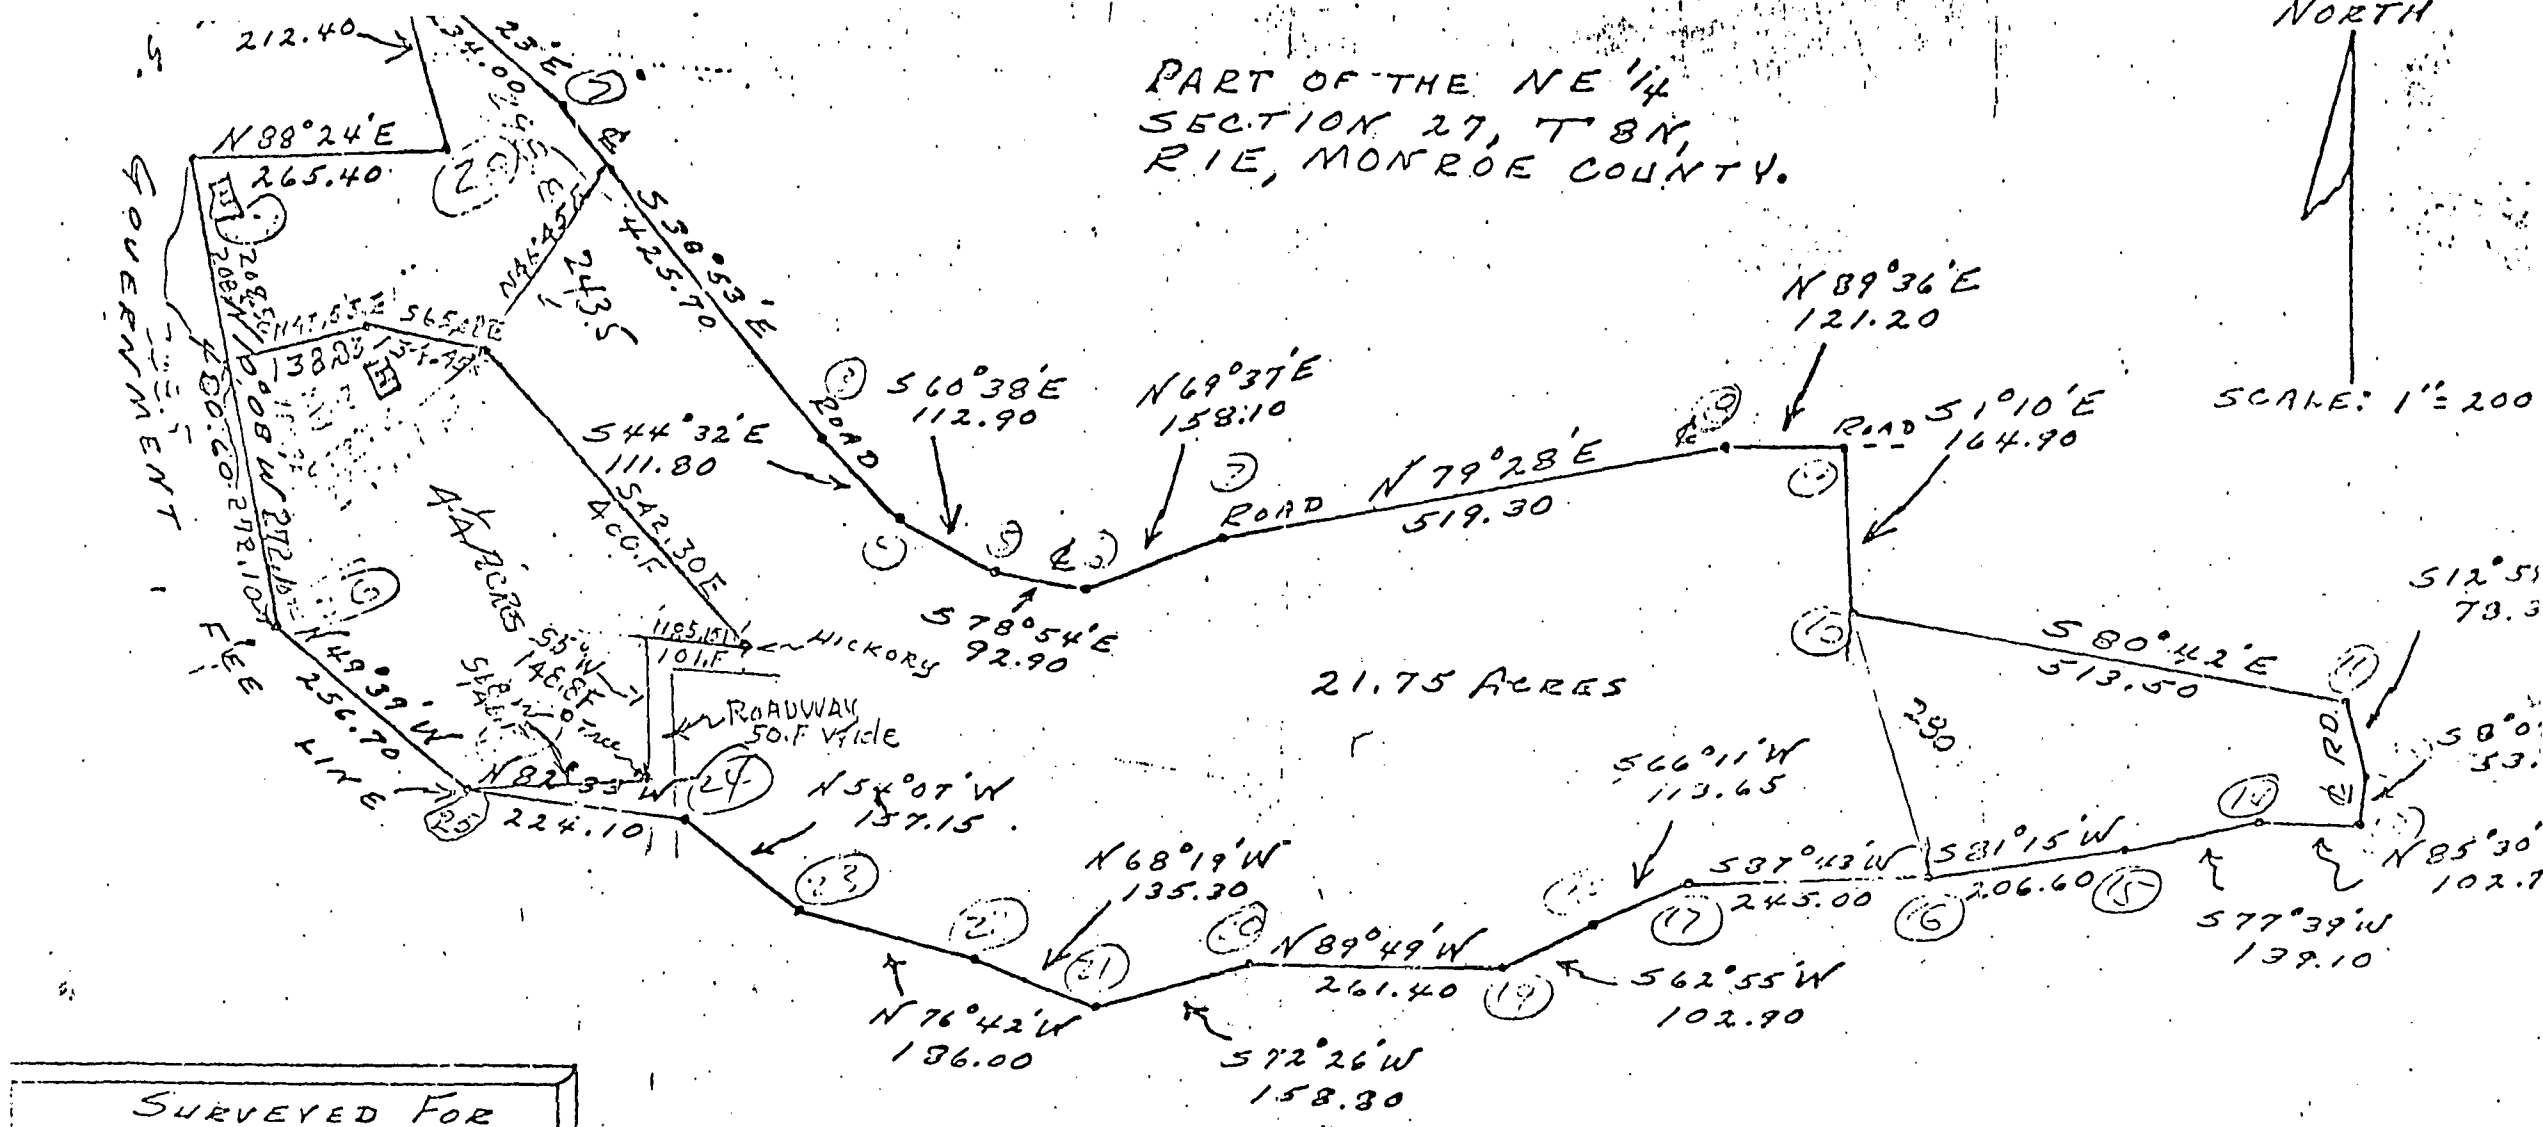

SURVEYED FOR
MULLIS
AUG. '67 BY
Robert Allen + Associates

FILED
APR 28 1979

John W. Davis
Auditor Monroe County, Indiana